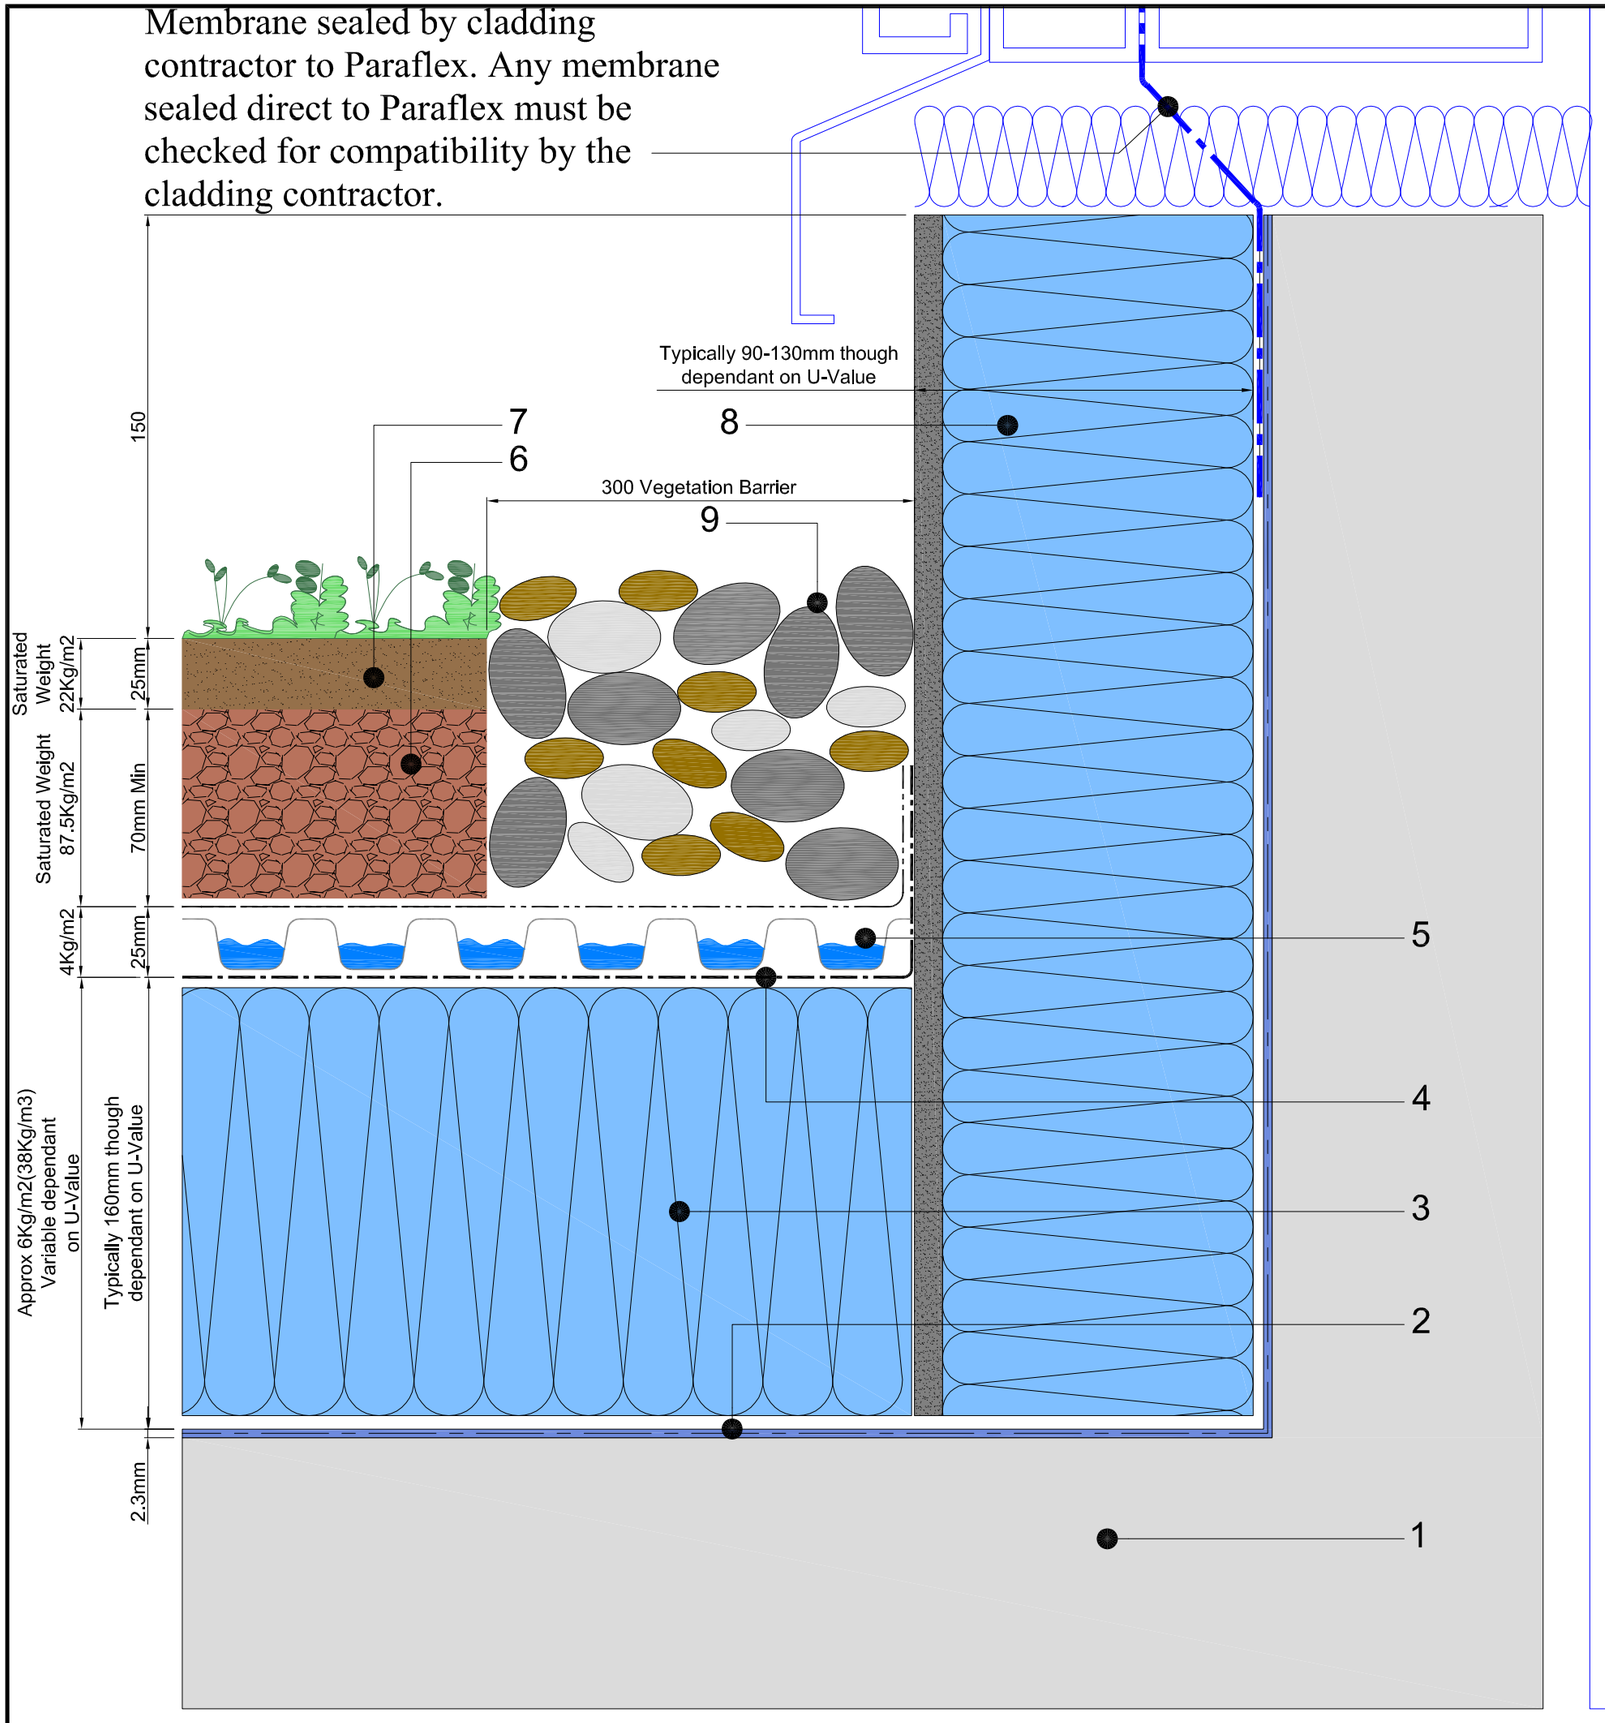

1. Concrete deck
2. Paraflex system
   - > Paraflex universal primer
   - > Hand cast kiln dried sand cast into primer
   - > Paraflex FD 1.5 mm initial coat
   - > Radmat 165Kg reinforcement layer
   - > Paraflex FD 0.8mm top coat
3. Extruded polystyrene insulation board.
4. Min-K thermal sheet.
5. Radmat D25 water retention & drainage board, G12 filter membrane.
6. Radmat 100% recycled green roof growing media.
7. Pregrown roof garden mat.
8. Extruded polystyrene cementitious faced insulation board
9. 300mm wide ballast margin

Note: Expected rainwater retention from 20 Litres/m2

Radmat building products

TITLE **INVERTED ROOF PARAFLEX CONCRETE DECK SEDUM BLANKET GARDEN UPSTAND DETAIL**

DATE: **Aug ' 09** SCALE **N.T.S.**

DRAWING NUMBER

RAD-PAR-303